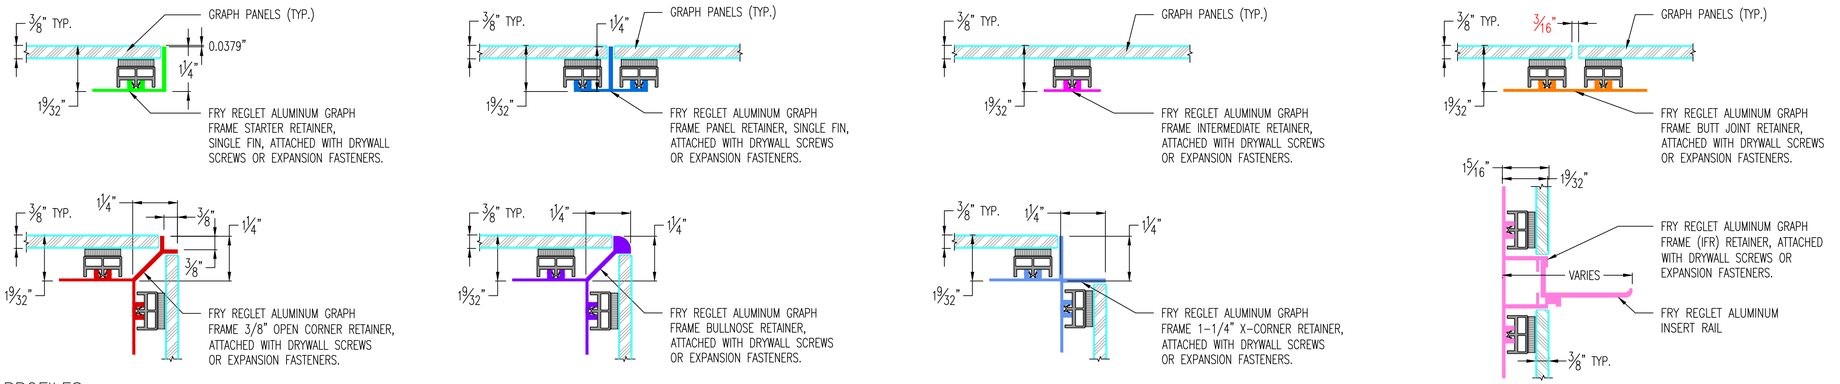

PROFILES

SCALE: NTS

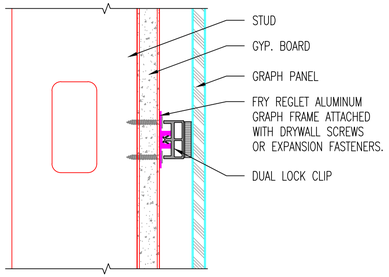

A INTERMEDIATE RETAINER DETAIL–3/8" PANEL

SCALE: NTS

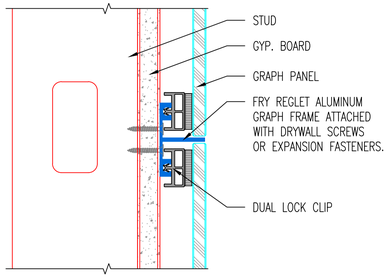

B PANEL RETAINER DETAIL–3/8" PANEL

SCALE: NTS

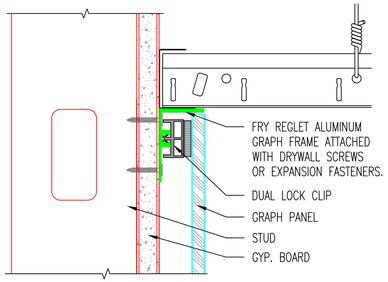

C CEILING TERMINATION DETAIL–3/8" PANEL

SCALE: NTS

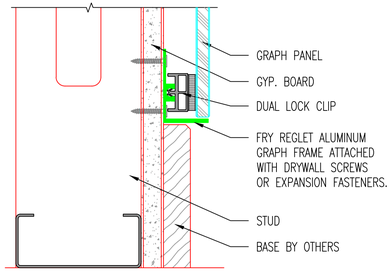

D TERMINATION AT BASE DETAIL–3/8" PANEL

SCALE: NTS

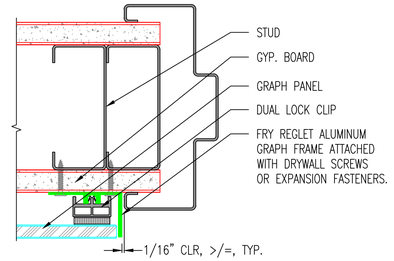

E JAMB DETAIL–3/8" PANEL

SCALE: NTS

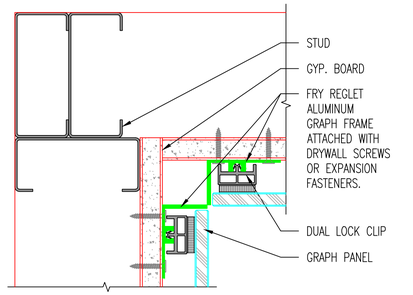

F INSIDE CORNER DETAIL–3/8" PANEL

SCALE: NTS

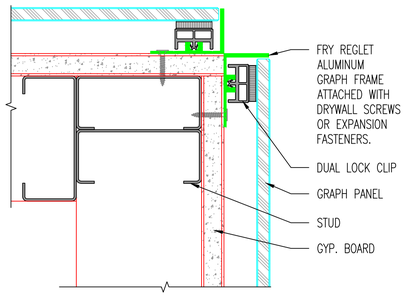

G OUTSIDE CORNER DETAIL–3/8" PANEL

SCALE: NTS

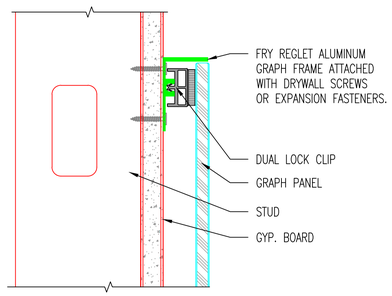

H TERMINATION DETAIL–3/8" PANEL

SCALE: NTS

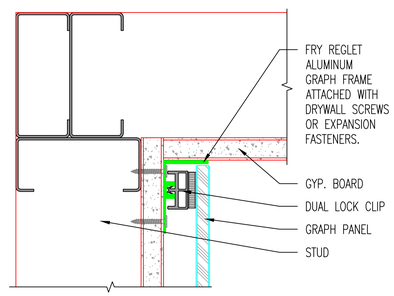

J INSIDE CORNER TERMINATION DETAIL–3/8" PANEL

SCALE: NTS

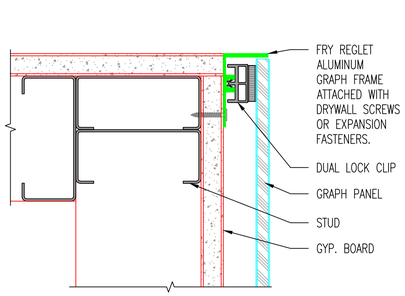

K CORNER TERMINATION DETAIL–3/8" PANEL

SCALE: NTS

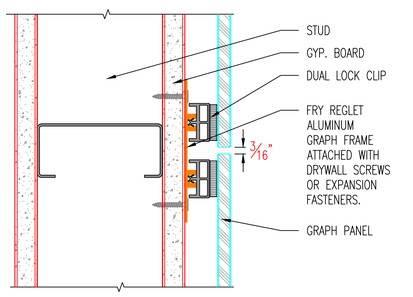

L BUTT REVEAL DETAIL–3/8" PANEL

SCALE: NTS

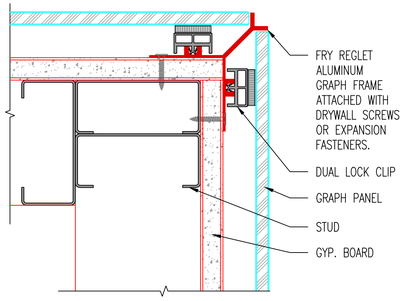

M OPEN CORNER DETAIL–3/8" PANEL

SCALE: NTS

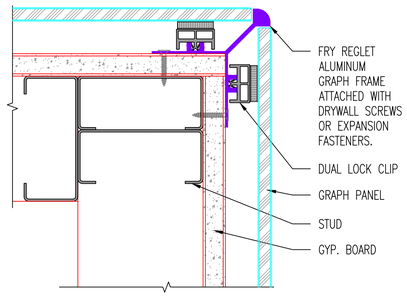

N BULLNOSE CORNER DETAIL–3/8" PANEL

SCALE: NTS

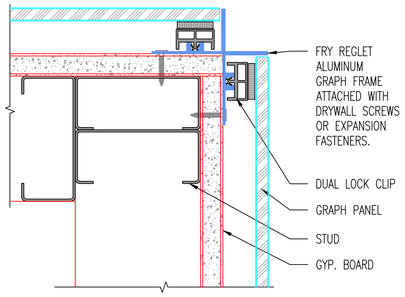

O X CORNER DETAIL–3/8" PANEL

SCALE: NTS

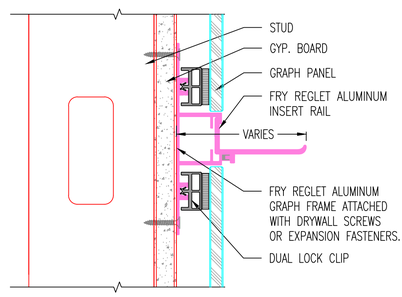

P INTEGRATED FUNCTIONAL REVEAL (IFR) DETAIL

SCALE: NTS

STANDARD DETAILS
1-1/4" SINGLE FIN GRAPH FRAME
3/8" PANEL
STANDARD CLIP

UNAUTHORIZED USE, REPRODUCTION, OR DISCLOSURE PROHIBITED - TYP. © FRY

FRY REGLET
ARCHITECTURAL METALS
ALPHARETTA, GA
SANTA FE SPRINGS, CA
WWW.FRYREGLET.COM

graph

Rev	Date	Comments

JOB NO#	STANDARD DETAILS
SHOPS BY	WRD
CHK'D BY	–
MFG. BY	
CHK'D BY	
SCALE	NTS
DATE	04/20/16
SHEET NUMBER	DC102

5/4/2016 11:09:50 AM, wdudley